
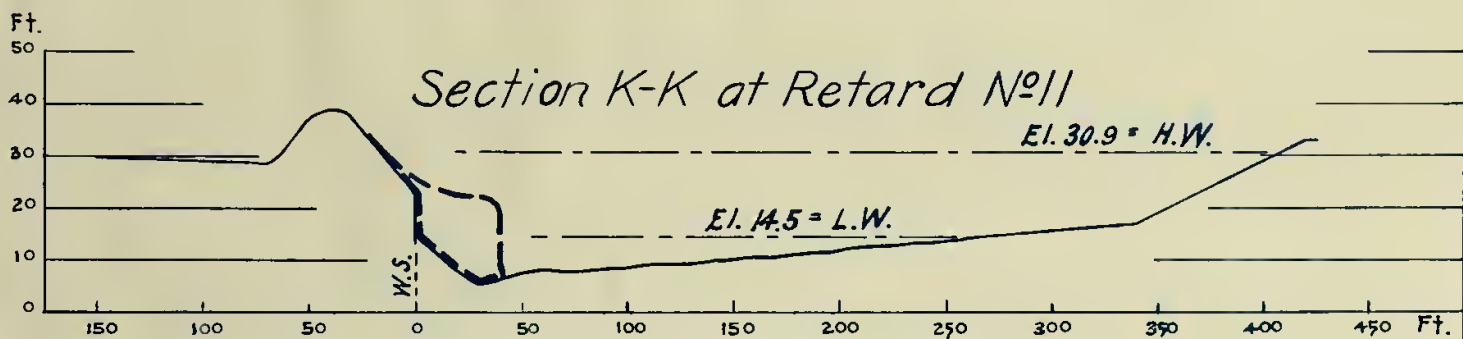
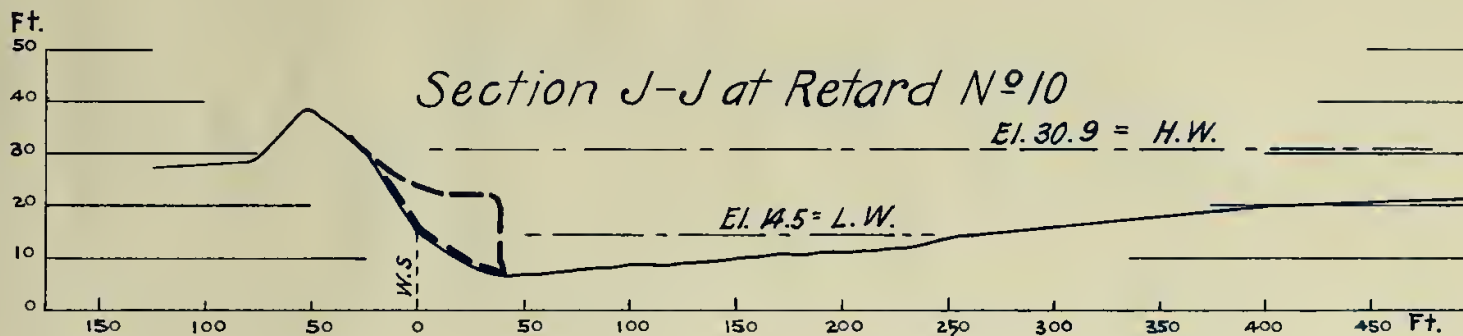


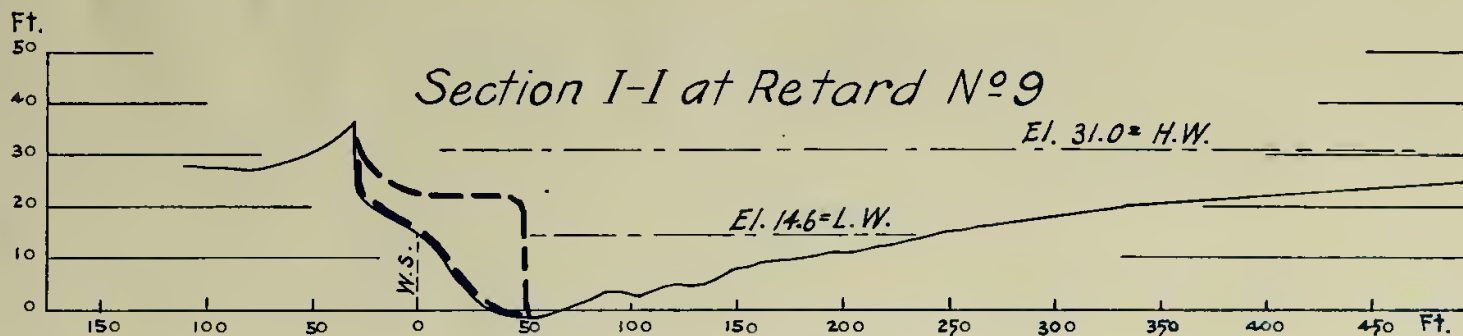

Horizontal Scale for Section
 50 40 30 20 10 0 50 100 150 Ft.

Vertical Scale for Section
 10 0 10 20 30 40 50 Ft.

To accompany Application of
 Harmon S. Bonte, Engineer for
 Reclamation District N^o 2064
 Dated Mar. 5, 1926.

U.S. E.D. datum.

CROSS SECTIONS
 OF
 SAN JOAQUIN RIVER
 AT
 PROPOSED CURRENT RETARDS
 Near San Joaquin City, Calif.
 Harmon S. Bonte, ENGR.

Sheet 6 of 8 Sheets.

Digitized by the Internet Archive
in 2013

http://archive.org/details/crosssectionsofs00harm_7

1966.x182.001f